Amruthnagar Park

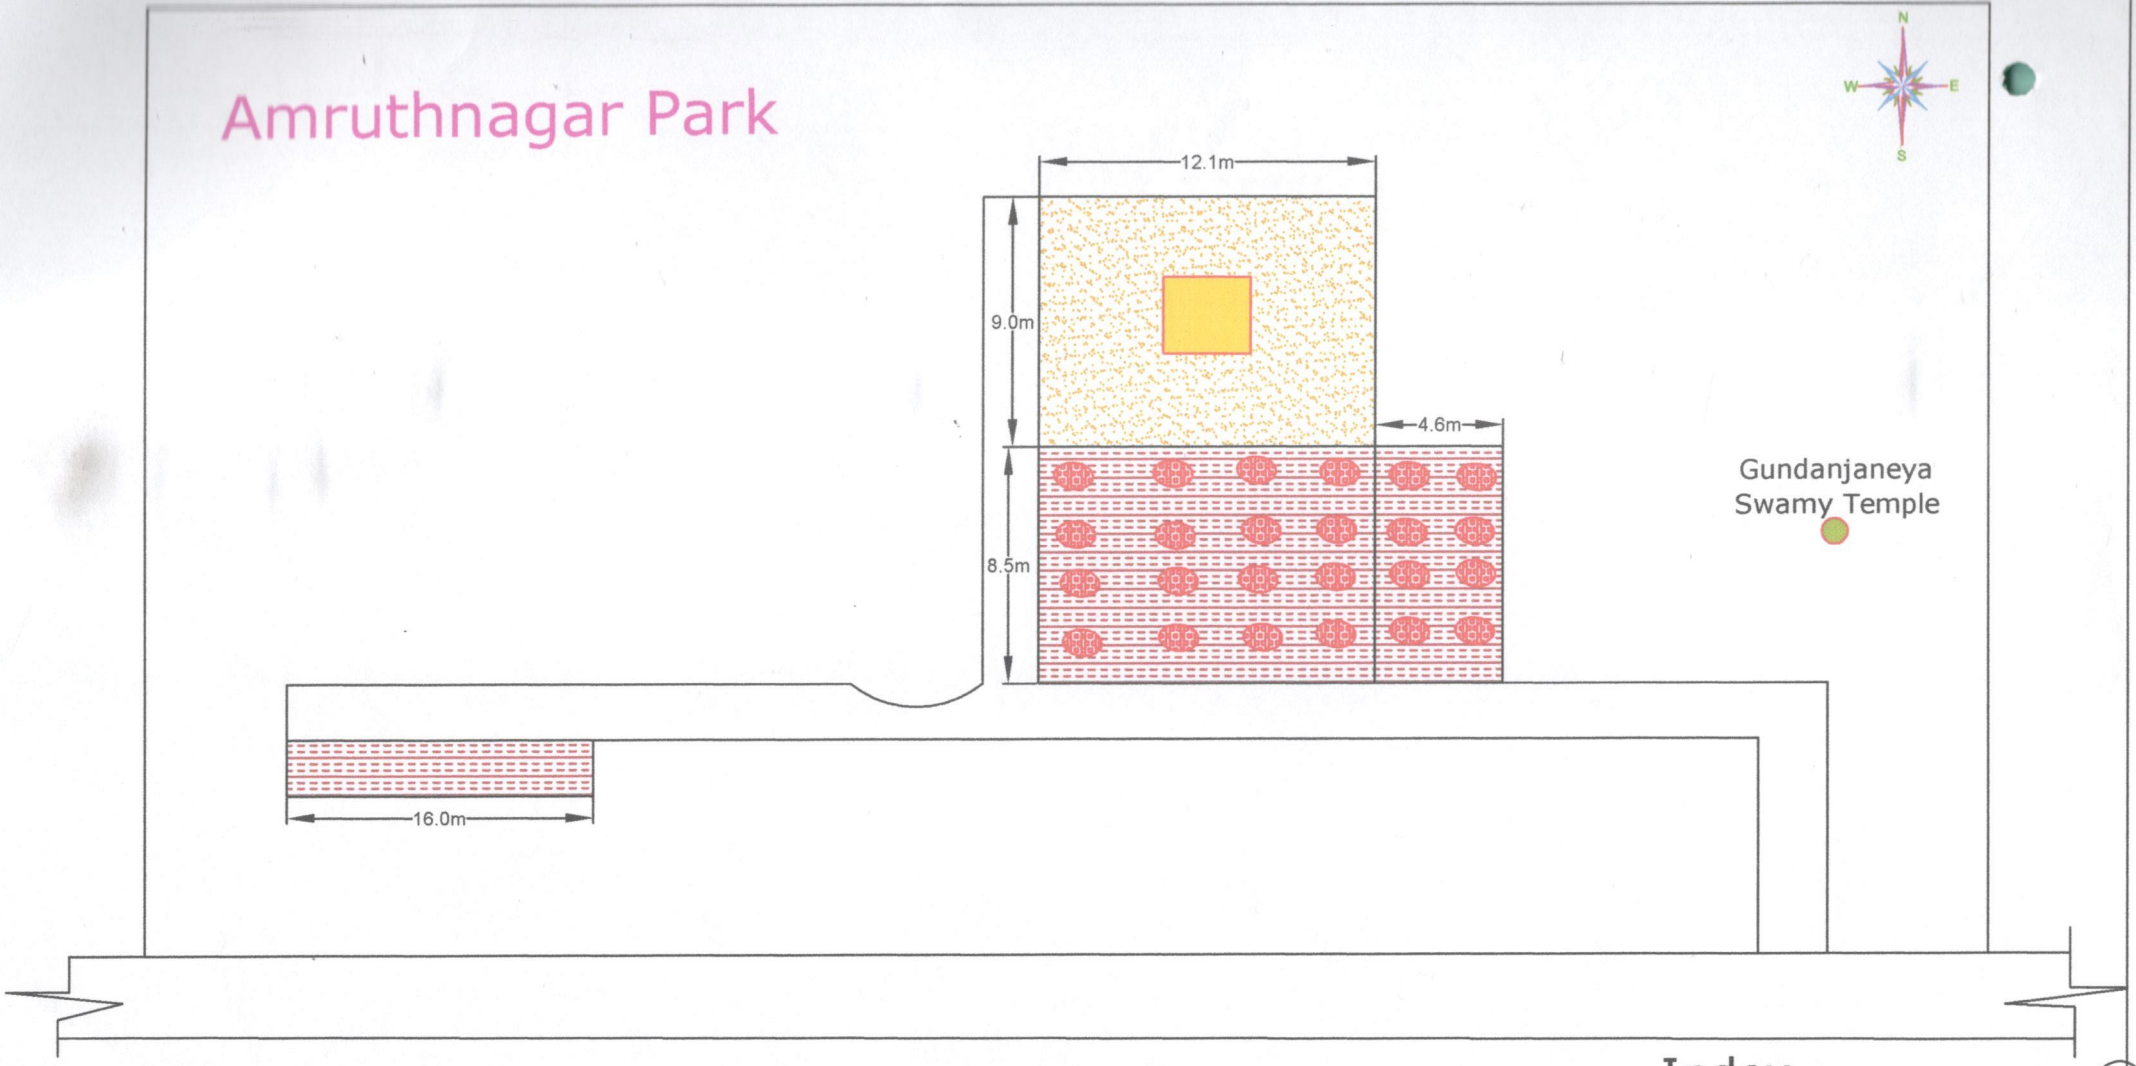

Index

Children Play Area

Gym Equipment Area

Designer Tiles

CLIENT: BRUHAT BANGALORE MAHANAGARA PALIKE		Assitante Engineer	Assitante Executive Engineer	Executive Engineer	Dwg Title: Improvements to Parks at Amruthanagara in Ward No - 07 Byatarayanapura Dwg no:
					Scale; N.T.S Date Rev; R0